SnowGuardWarehouse.com

Snow Guards and Rails for All Types of Roofs

Joseph Jenkins, Inc., 143 Forest Lane, Grove City, PA 16127 USA: Ph: 814-786-9085
Toll Free: 866-641-7141; Fax: 814-786-8209 Email: mail@josephjenkins.com

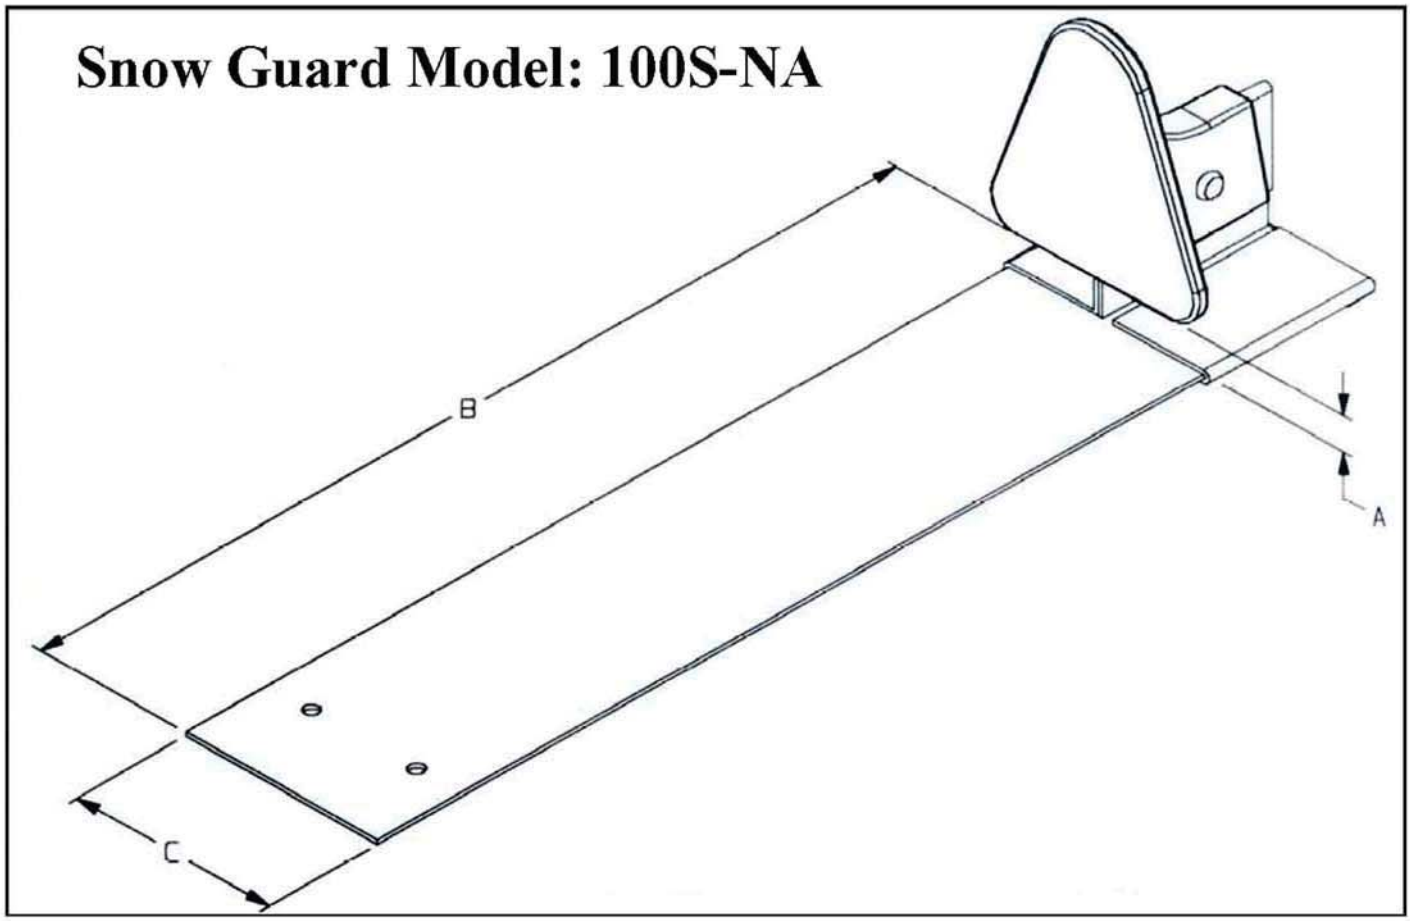

TYPICAL SIZES INDICATED ARE (+/-) 0.0625" (1.59MM)
A = 0.375" (9.52MM) B = 7" (177.8MM) C= 1.75" (44.45MM)

CASTING IS TIN BRONZE ALLOY (C90500/ASTM B05)

Slate & tile roof application. Installation flange and vertical support are fabricated from 24 oz. cold rolled copper (7.3 kg/m2), fastened with solid copper rivet (second rivet is optional.) Available with retro hook, for easy installation on existing slate roofs, or with a straight flange for nail application on new slate, shingle and shake roofs. Dimension "a" is sized according to the thickness of the roofing material. Custom sizes and configuration are easily fabricated to individual specifications.

Installation Recommendations
Berger Mullane Models 100S, 200S & 300S

The following recommendation is for a typical application, slate size 12" x 18", with a 7.5" exposure, and a roof pitch of 12/12 (45 degrees Fahrenheit) This is a typical example, and can be used and adjusted for differing conditions such as high snow loads, or drifting conditions. For this example, the rafter length is 18'. Guards shall be installed in horizontal rows parallel to the eave. The first row shall be installed on the third course of slate, and spaced no more the 24" apart in the rows. Subsequent rows shall be spaced 30" vertically (4th slate course) and the guards offset 12" from the course below. Install 6 horizontal rows. **The preceding technical information is for informational purposes only and is not intended to replace the manufacturer's recommendations for a particular project. We will provide layouts upon receipt of roof plan with elevations. Manufacturer is not responsible for improper installation, or installation in insufficient quantities**.

Please note: Berger will provide free custom layouts

Warranty: Berger Building Products, Inc (BBPI) warrants that the products it manufactures shall be free from material defects. Should any of the products prove defective, the obligation of BBPI under this warranty shall be limited to replacement of the defective product or at our option the cost of the product originally shipped by Berger. This warranty is expressly in lieu of all other warranties expressed or implied including the warranties of merchantability and fitness for a particular purpose. There are no warranties, which extend beyond the description on the face hereof. BBPI in no event, whether claim is based on warranties, contract negligence or otherwise, is liable for incidental or consequential damages. Berger Building Products, Inc (BBPI) will not be responsible for misapplication or modification of product, incorrect material or defects that were obvious at time of installation. Any consequential damage, schedule delays, additional labor, and or equipment rental costs will not be BBPI responsibility. Any BBPI product warranty claim is limited solely to Berger Building Products, Inc.

BERGER BUILDING PRODUCTS, INC.
805 Pennsylvania Boulevard ● Feasterville, PA 19053
215-355-1200 or 1-800-523-8852 ● Fax: (215) 355-7738
Website: www.bergerbuildingproducts.com
E-mail: info@bergerbuildingproducts.com

Install in accordance with Berger's written specifications and instructions. Contact Berger for detailed layout, spec sheet for detailed material, finishes, and configuration options. Do not scale drawings. Subject to change without notice

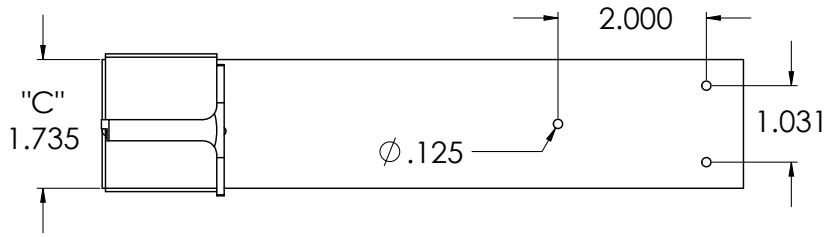

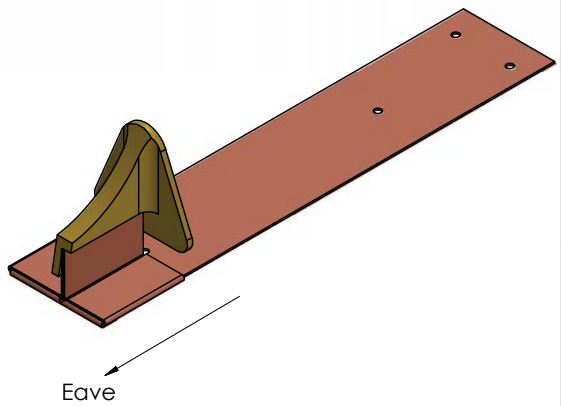

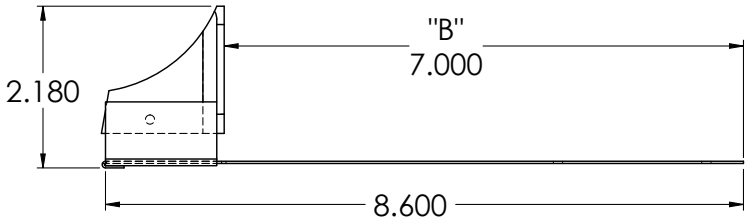

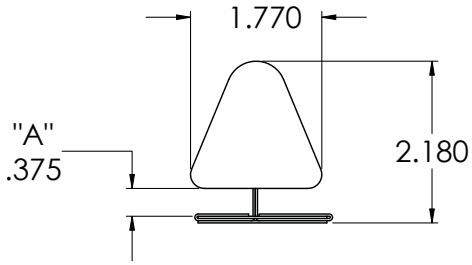

For an additional cost, Mullane products can be special ordered to meet your specific needs. Fill in your requirements in inches:

A:_____
B:_____
C:_____

BERGER
QUALITY BUILDING PRODUCTS SINCE 1874
Berger Building Products, Inc
805 Pennsylvania Blvd
Feasterville, PA 19053

wwww.bergerbp.com

Phone: 800-523-8852
Fax: 215-355-7738

Mullane #100S for Slate Roofs - Nail Application
100S-NA

Material: Refer to Spec Sheet

SCALE **1:2** | DWG. NO. | SHEET 1 OF 1